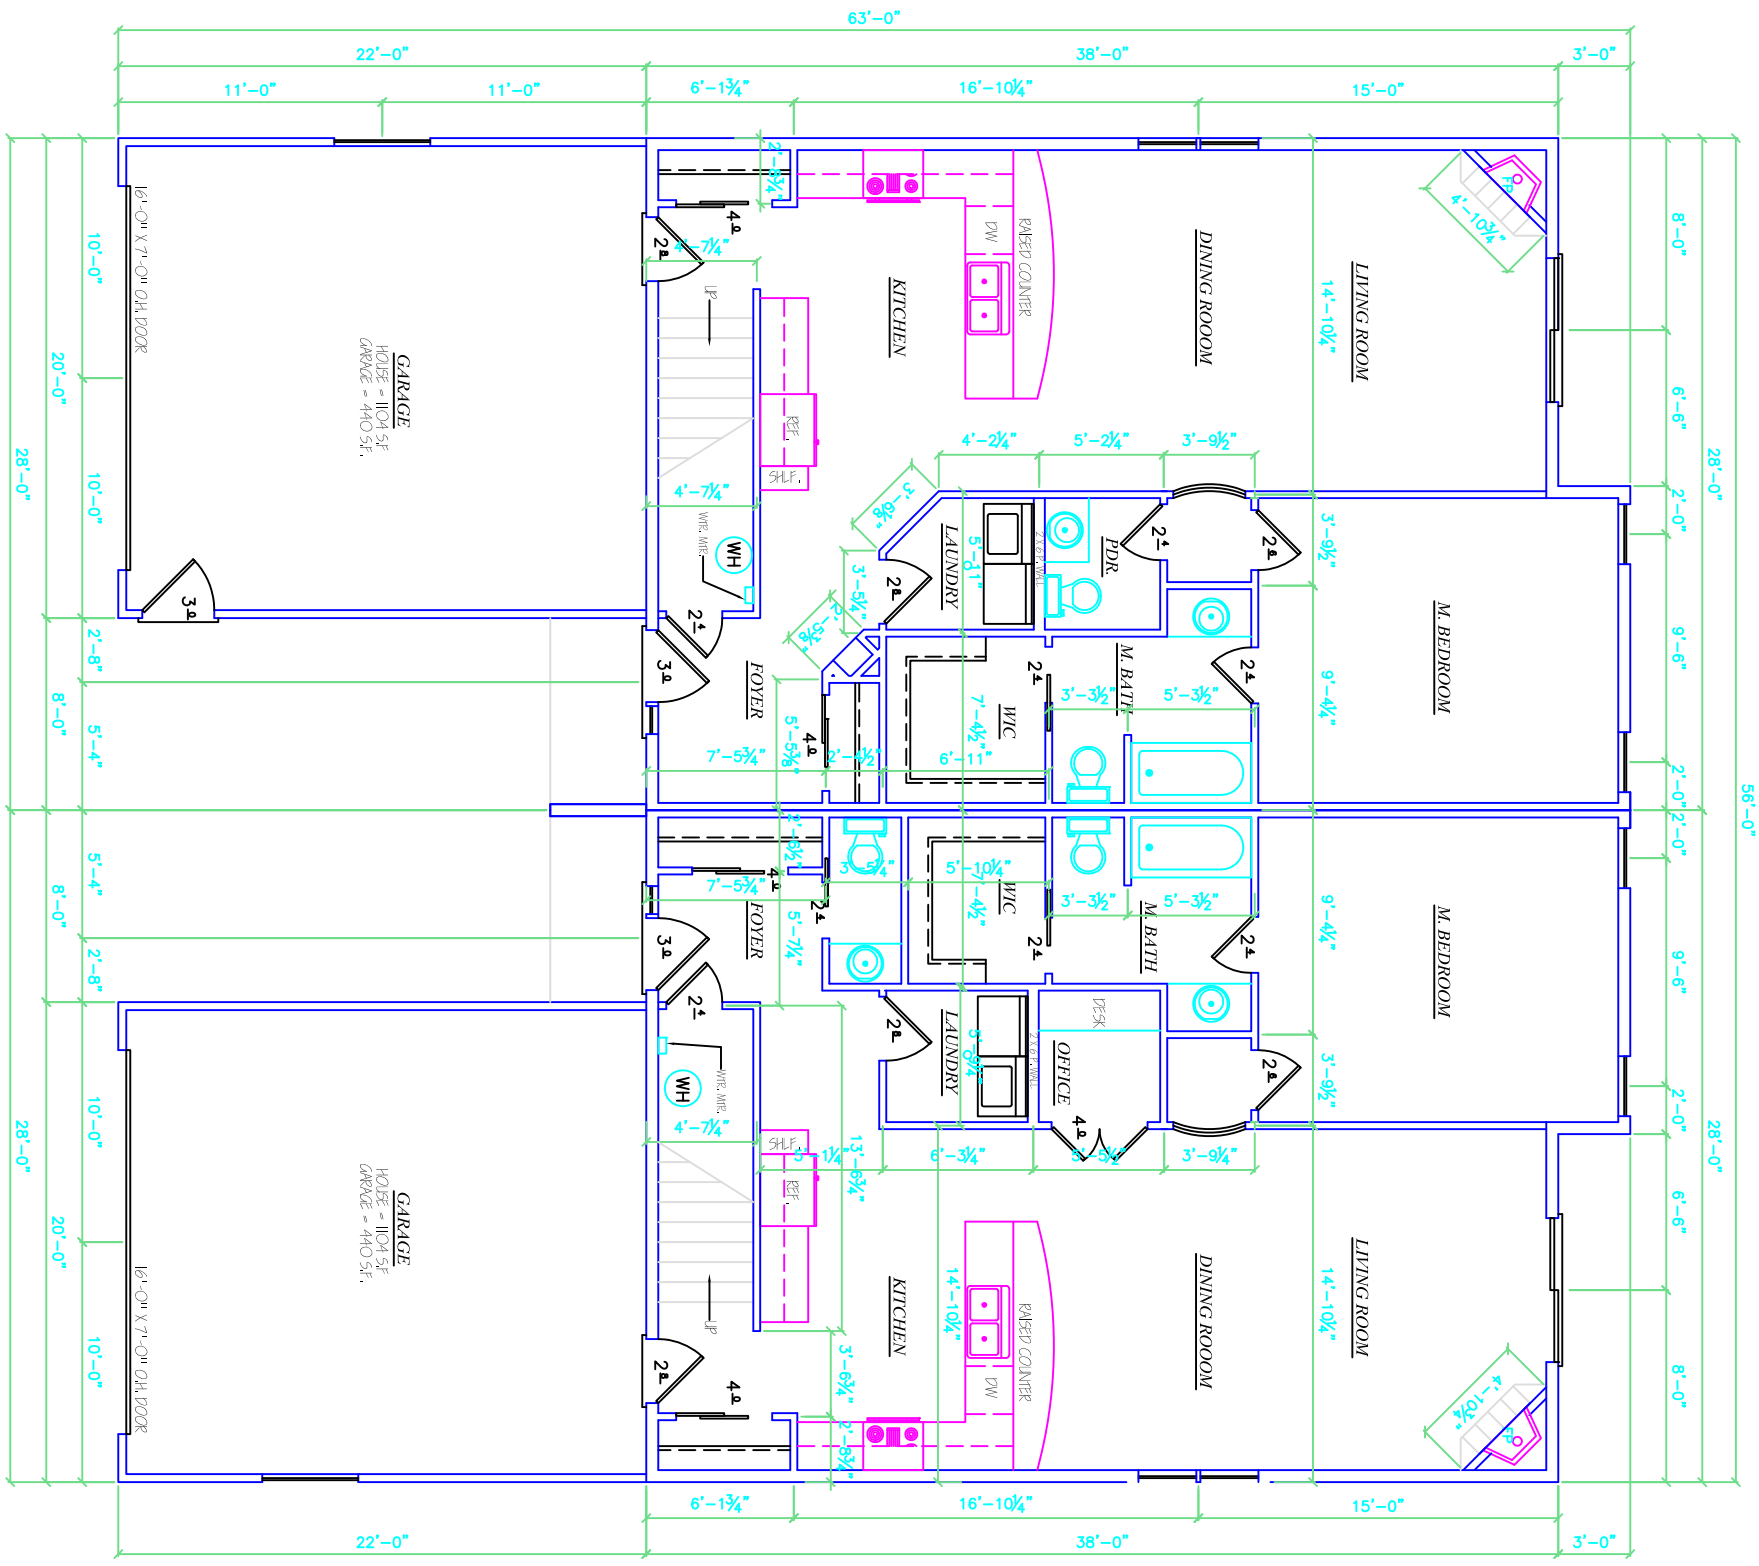


MAIN FLOOR PLAN

SCALE: 1/8" = 1'-0"

DATE: 6-29-11	CLASSIC HOMES	LAMPERTS 4115 32ND AVE. S. W. FARGO, ND. 58103	DISCLAIMER OF WARRANTIES PLANS FURNISHED BY LAMPERT LUMBER WERE PREPARED BY DRAFTSPERSONS WHI ARE NOT LICENSED AS PROFESSIONAL ARCHITECTS OR ENGNEERS. LAMPERT LUMBER EXPRESSELY DISCLAIMS ANY LIABILITY FOR ERRORS ON THESE PLANS. USE OF SUCH PLANS ARE THE SOLE RISK OF THE USER AND ARE FURNISHED WITHOUT ANY WARRANTY. RESPONSIBILTY FOR THE USAGE OF CORRECT STRUCTURAL MATERIALS, SPANS, LOAD BEARING. AND CONSTRUCTION METHODS ARE THE RESPONSIBILTY OF THE BUILDER, OWNER, OR USER OF THESE PLANS
JOB: 101-11	1800 & 1804 6TH ST / PRESALE		
SHEET: 2	PROJECT MANAGER: CONRAD		